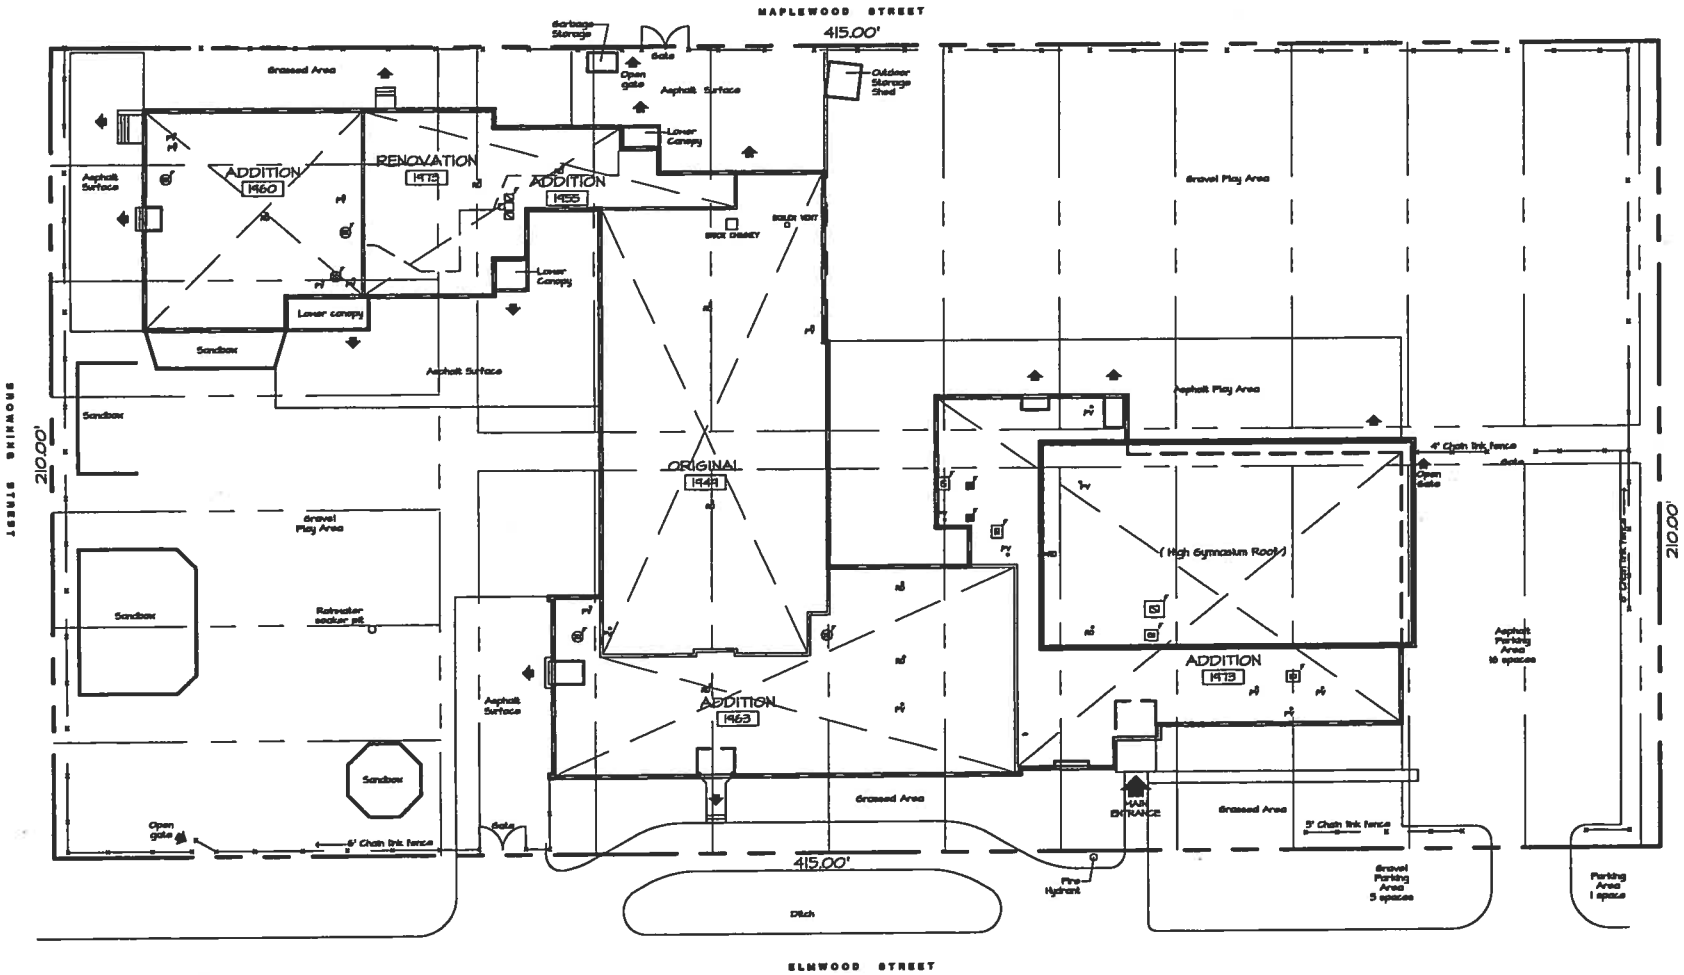

0 10 20 30 40 50 75 100

Gross Floor Area:

Main Floor - 26 281 sf.

Approx. Lot Area - 87 150 sf.

Building location, equipment and surface dimensions are approximate and for information only.

W N E S

Le Conseil Scolaire Catholique Franco Nord

North Bay, Ontario

École St-Paul, 140 Elmwood Ave., North Bay, ON
Site Plan, Roof Plan

02040 30 St-Paul site

project no.: 02040 date: Jan. 2002
scale: 1" = 50' drawn by: M-A.B.

No.30-1